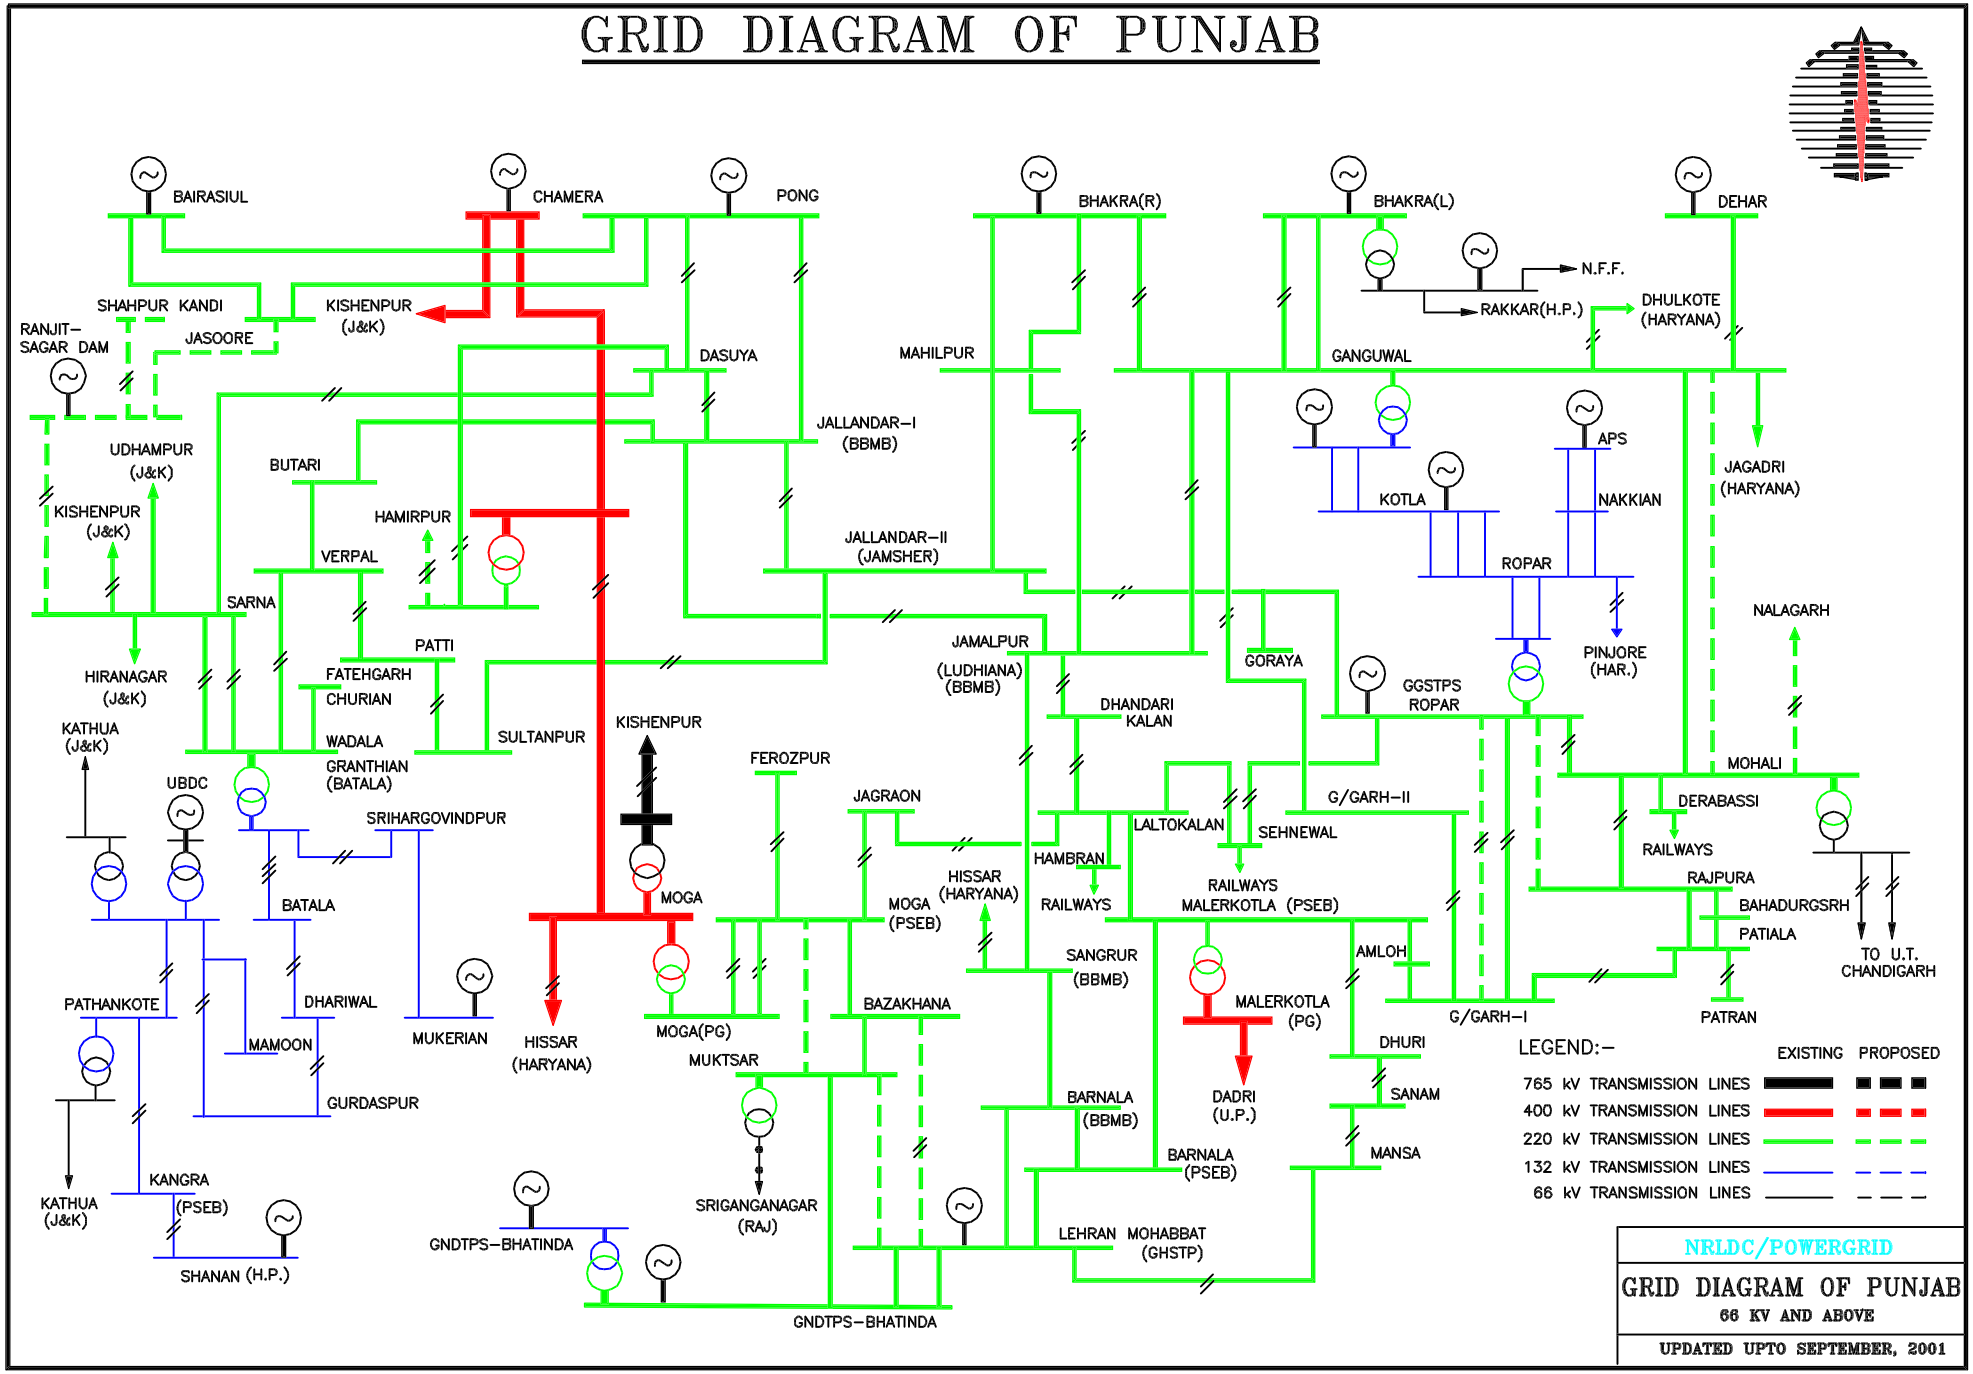GRID DIAGRAM OF PUNJAB